# 20' X 43'6" LAZY ELL RIGHT 4'R

| DIMENSIONS | SQ FOOT | 840 | PERIMETER | 117'2" | GALLONS | 27656 |
|---|---|---|---|---|---|---|

REVISION HISTORY

| REV. | DESCRIPTION | DATE | STATUS | ECO | BY |
|---|---|---|---|---|---|

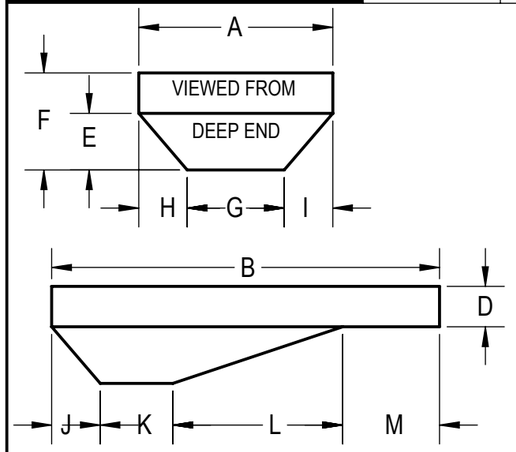


| | | | |
|---|---|---|---|
| A | 20' | K | 6'6" |
| B | 30'6" | L | 15'0" |
| D | 3'4" | M | VAR |
| E | 4'-8" | M2 | |
| F | 8'0" | T | 20' |
| G | 12'0" | S | 16'6" |
| H | 4'0" | N | 25'6" |
| I | 4'0" | P | 11'6" |
| J | 4'0" | U | |

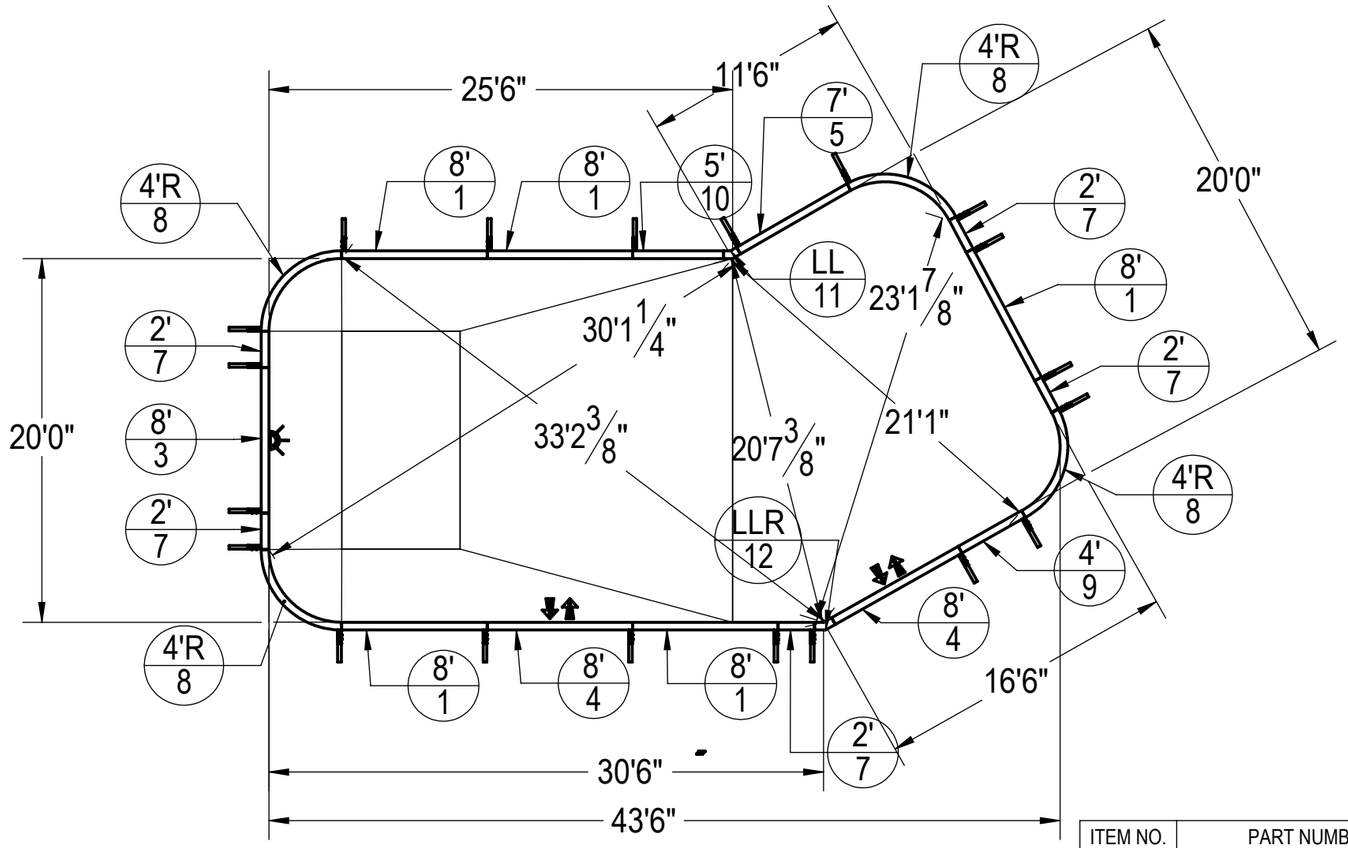


| ITEM NO. | PART NUMBER | DESCRIPTION | QTY. |
|---|---|---|---|
| 1 | HPSD108P | 8' PLAIN PANEL | 5 |
| 2 | HPSFOB | STEEL BRACE | 20 |
| 3 | HPSD108L | 8' LIGHT PANEL | 1 |
| 4 | HPSD108AG | 8' AG PANEL | 2 |
| 5 | HPSD107P | 7' PLAIN PANEL | 1 |
| 6 | HPS1916 | BOLT PACK 50 PCS | 5 |
| 7 | HPSD102P | 2' PLAIN PANEL | 5 |
| 8 | HPSD4R | 4'R PANEL | 4 |
| 9 | HPSD104P | 4' PLAIN PANEL | 1 |
| 10 | HPSD105P | 5' PLAIN PANEL | 1 |
| 11 | HPSDLL | 6" X 6" LAZY ELL | 1 |
| 12 | HPSDLLR | 6' X 6" LAZY L REVERSE | 1 |

NOTES:
1. THESE ARE FINISHED DIMENSIONS READY FOR THE LINER.
2. DIMENSIONS ARE FROM INSIDE POOL PANELS.
3. THE IDEAL WATER LEVER SHOULD BE TO THE MIDDLE OF THE SKIMMER OPENING(S).

EXCAVATION NOTES:
4. ROUGH EXCAVATION SHOULD BE 2" DEEPER IN EACH INSTANCE.
5. SOIL TO HAVE MINIMUM BEARING CAPACITY OF 2000 PSF.
6. LOCATE TOP OF POOL AT LEAST 6" ABOVE THE SURROUNDING LAND ELEVATION.
7. SEE "OVER DIG DETAIL" FOR EXCAVATION AROUND POOL.
8. FILL VOIDS UNDER BASE OF PANELS AND TAMP WELL.
9. BACK FILL WITH NON-EXPANSIVE MATERIAL.

IMPORTANT NOTES:
THIS DOCUMENT IS FOR ILLUSTRATIVE PURPOSES ONLY. THE DEALER OR CONTRACTOR WHO SELLS OR INSTALLS YOUR POOL IS AN INDEPENDENT CONTRACTOR AND IS NOT AN AGENT OF THE MANUFACTURER. THE CONSTRUCTION METHODS ILLUSTRATED HERE ARE SUGGESTIONS AND APPLY ONLY TO NORMAL GROUND CONDITIONS. THERE MAY BE ADDITIONAL PRECAUTIONS AND/OR METHODS OF CONSTRUCTION. PROPER INSTALLATION IS THE RESPONSIBILITY OF THE DEALER/BUILDER/CONTRACTOR.

PANEL LEGEND

NO DIVING WARNING:
ATTENTION DEALER/BUILDER:
It is your responsibility to ensure the safety package provided
is delivered to the pool owner and that the "NO DIVING" labels
are properly installed.

"NO DIVING" WARNING LABELS MUST BE
INSTALLED IN NO DIVING AREAS
ACCORDING TO ANSI SPECIFICATIONS

OVERDIG DETAIL

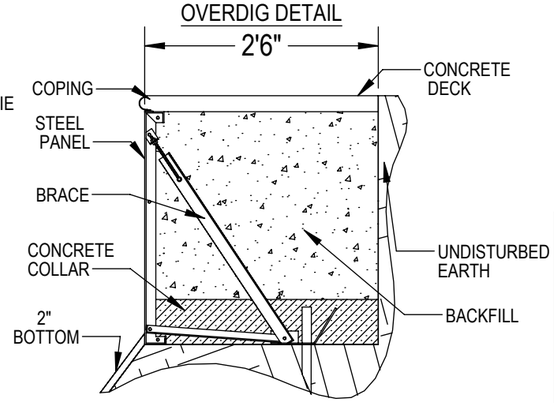


ENGINEERING DRAWING NUMBER: 00001003

WEIGHT: 86.515 lbs
VOLUME: 2394.720 Inch³
COLOR: NA
HEAT TREAT: NA
FINISH: NA
TEXTURE: NA

UNLESS OTHERWISE SPECIFIED
DIMENSIONS ARE IN INCHES
TOLERANCES
DECIMALS: X ± 0.1
XX ± 0.01
XXX ± 0.005
XXXX ± 0.0005
ANGULAR: X ± 0.5
THIRD ANGLE PROJECTION

| | |
|---|---|
| DESIGNED BY: RCOLBOCH | CREATION DATE: 10/17/2012 |
| DETAILED BY: Rcolboch | DETAILED DATE: 8/30/2012 |
| LAST REVISED BY: rcolboch | LAST REVISED DATE: 11/14/2012 |
| MATERIAL: Material <not specified> | |

SAMSON STEEL
BY HYDRA POOLS

TITLE: 20' X 43'6" LAZY ELL RIGHT 4'R

PART NUMBER: 60461

SCALE: 1:96
SHEET: 1 OF 1
SIZE: B

K:\CAD-PANEL-LAYOUT-SW\layouts\steel layouts\MASTER DIG-DO NOT TOUCH\109-lazy-L\UPDATED\60461

109